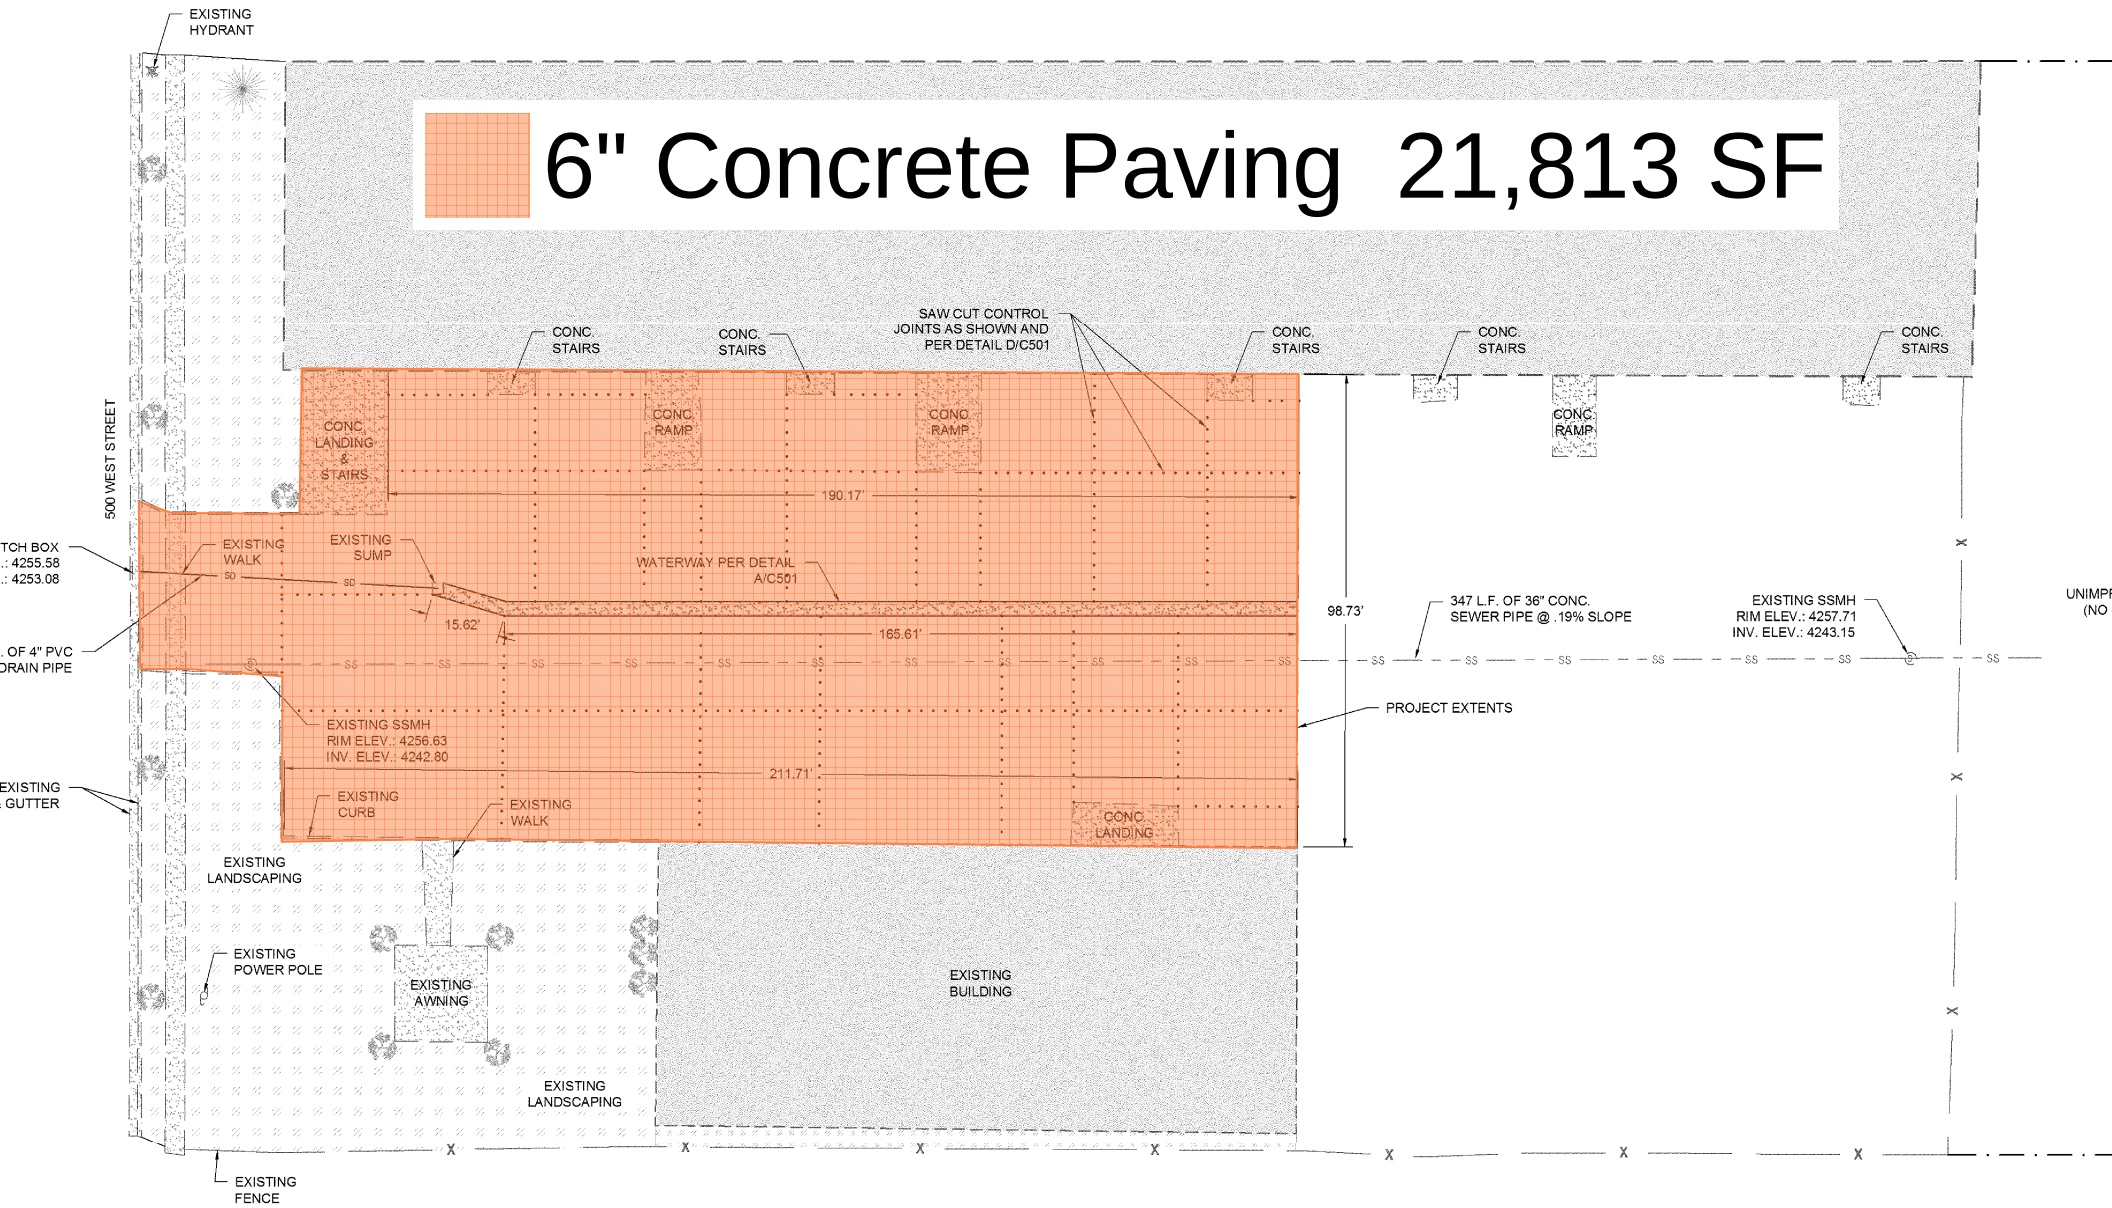
6" Concrete Paving 21,813 SF
EXISTING HYDRANT
500 WEST STREET
CONC. STAIRS
CONC. STAIRS
SAW CUT CONTROL JOINTS AS SHOWN AND PER DETAIL D/C501
CONC. STAIRS
CONC. STAIRS
CONC. STAIRS
CONC. LANDING & STAIRS
CONC. RAMP
CONC. RAMP
CONC. RAMP
190.17'
EXISTING WALK
EXISTING SUMP
WATERWAY PER DETAIL A/C501
15.62'
165.61'
98.73'
347 L.F. OF 36" CONC. SEWER PIPE @ .19% SLOPE
EXISTING SSMH RIM ELEV.: 4257.71 INV. ELEV.: 4243.15
PROJECT EXTENTS
EXISTING SSMH RIM ELEV.: 4256.63 INV. ELEV.: 4242.80
211.71'
EXISTING CURB
EXISTING WALK
CONC. LANDING
EXISTING LANDSCAPING
EXISTING POWER POLE
EXISTING AWNING
EXISTING BUILDING
EXISTING LANDSCAPING
EXISTING FENCE